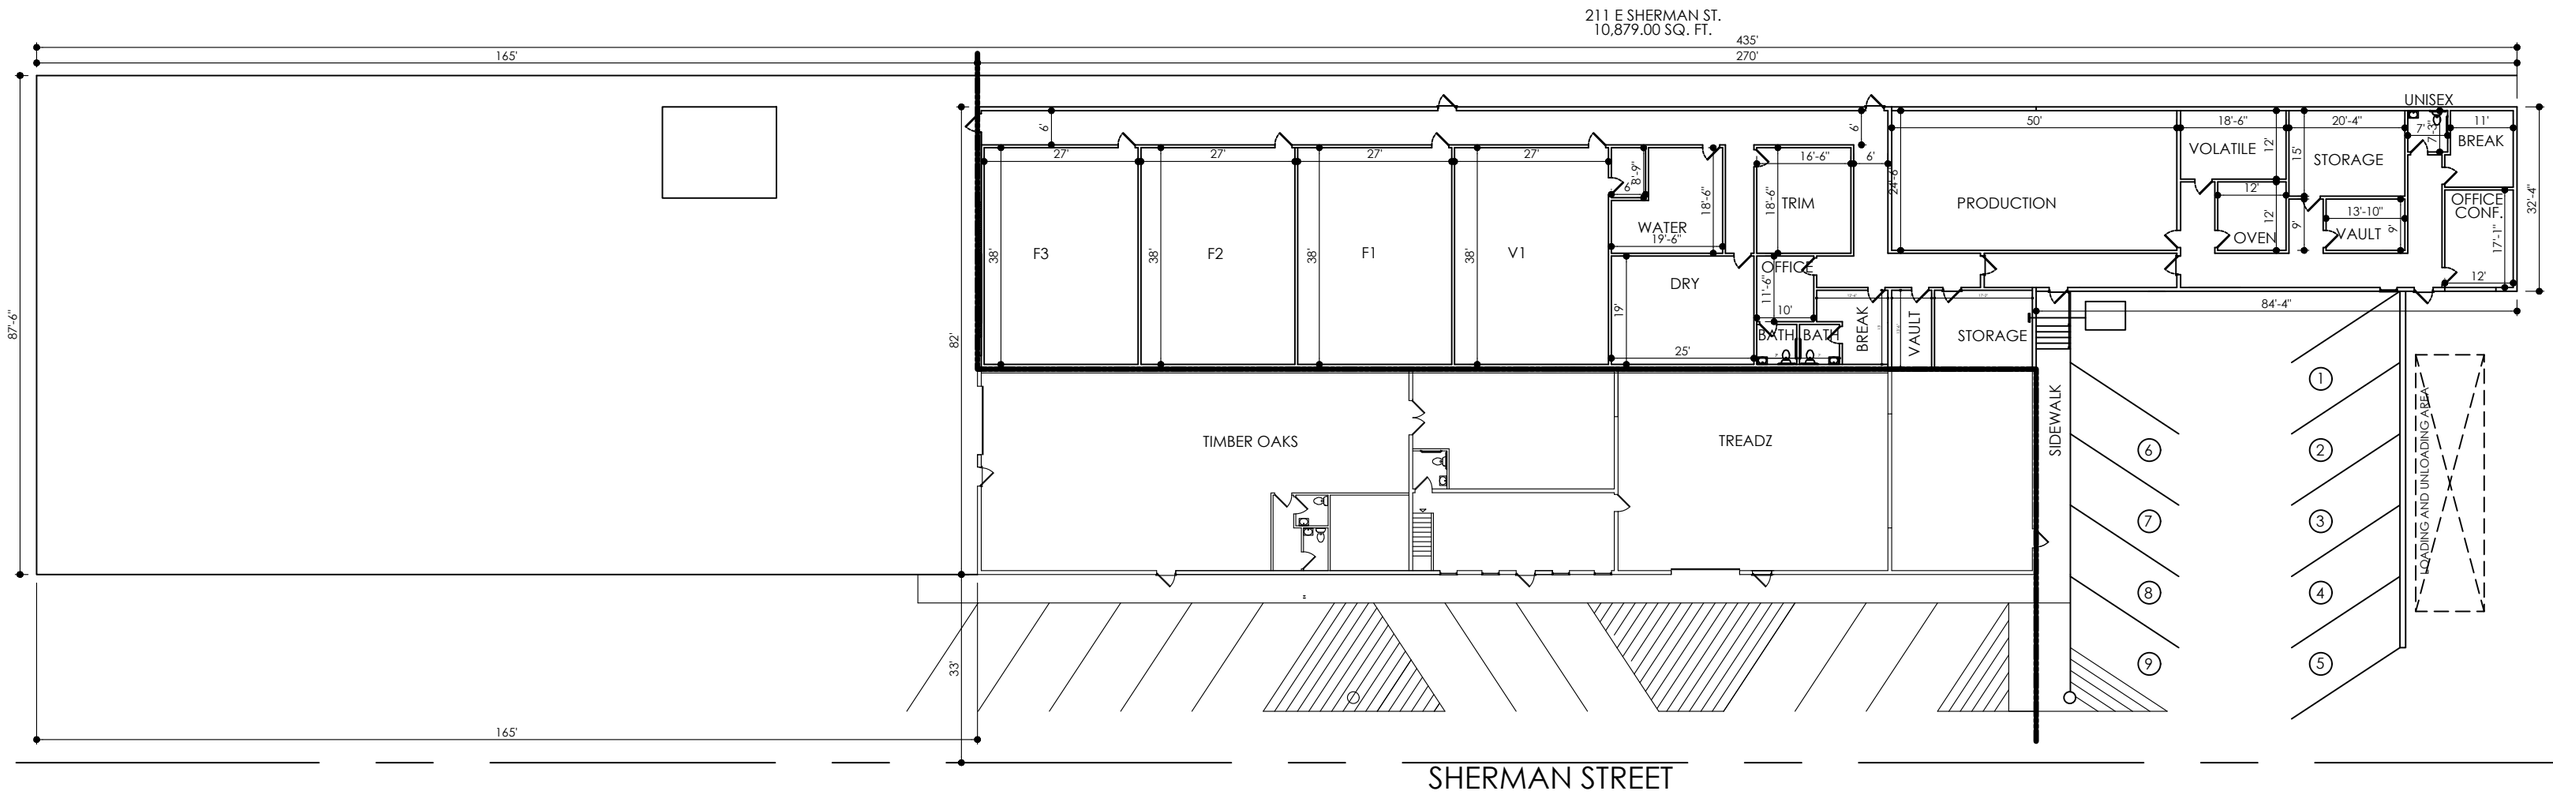
211 E SHERMAN ST.
10,879.00 SQ. FT.
435'
270'
165'
87'-6"
82'
33'
F3
F2
F1
V1
WATER
DRY
TRIM
OFFICE
BATH
BATH
BREAK
VAULT
STORAGE
PRODUCTION
VOLATILE
OVEN
STORAGE
VAULT
UNISEX
BREAK
OFFICE CONF.
TIMBER OAKS
TREADZ
SIDEWALK
LOADING AND UNLOADING AREA
SHERMAN STREET